



NEU 20-21 FALL SEMESTER FACULTY OF ARCHITECTURE




NEU 20-21 FALL SEMESTER FACULTY OF ARCHITECTURE

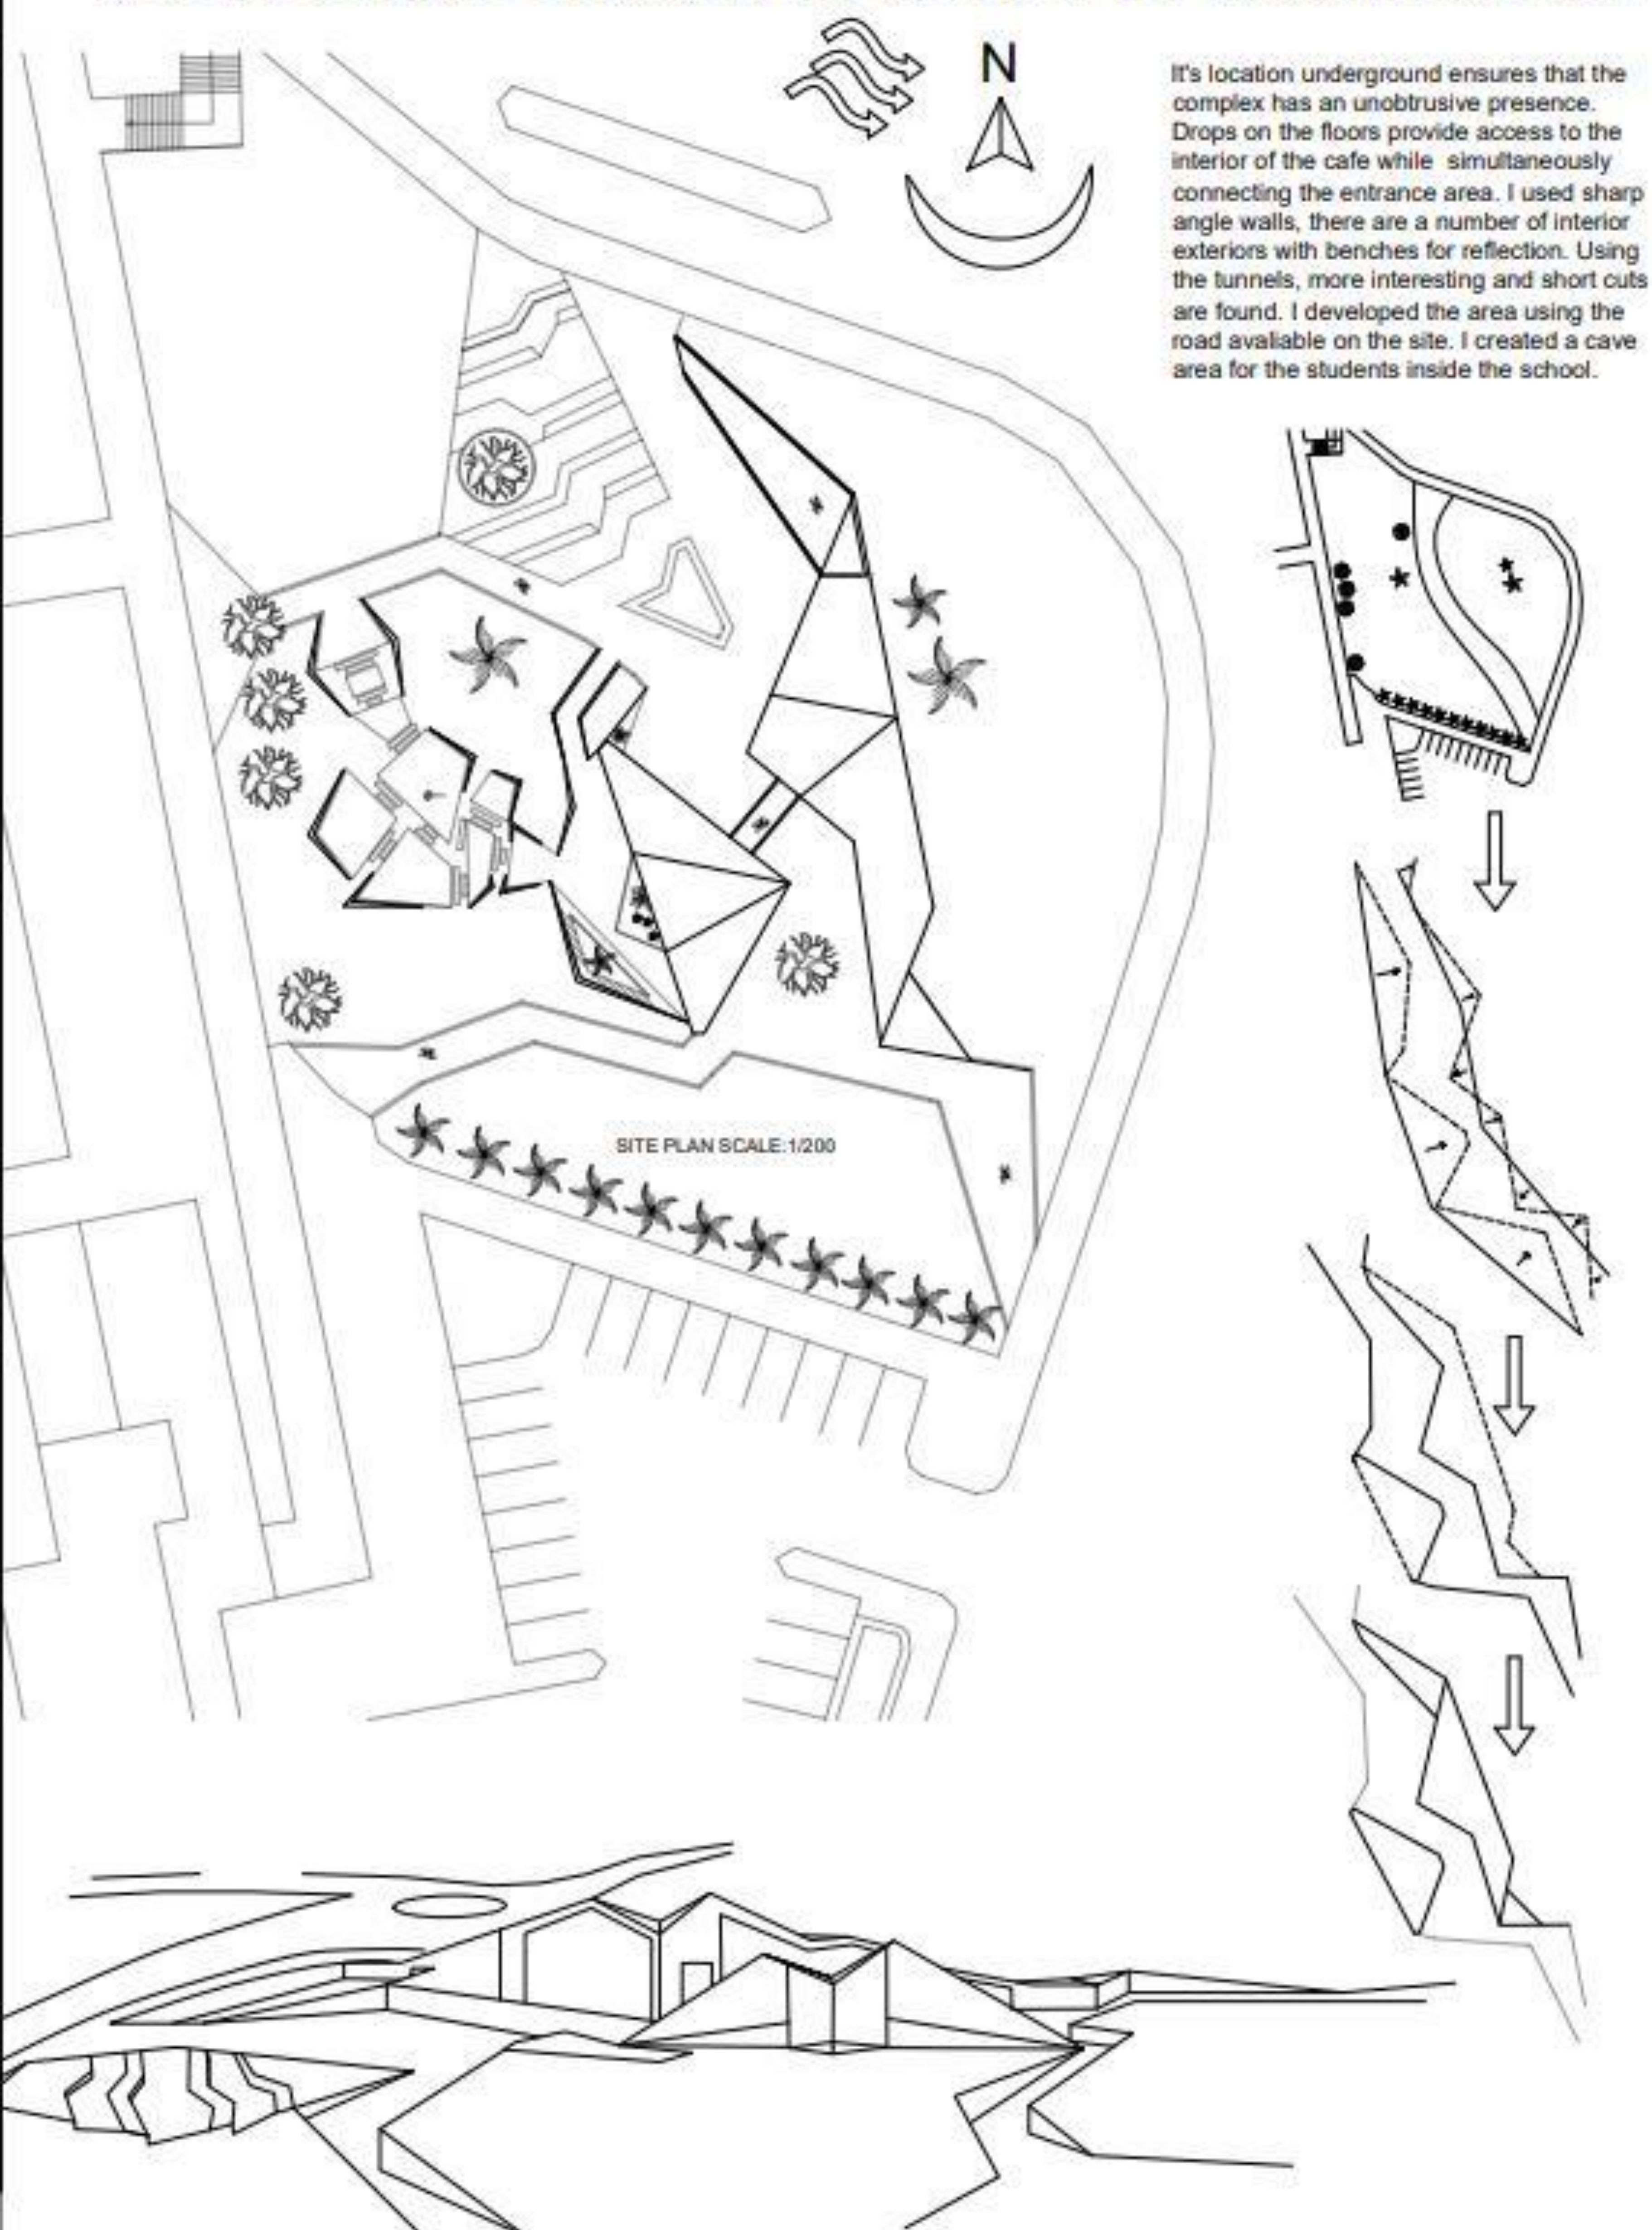

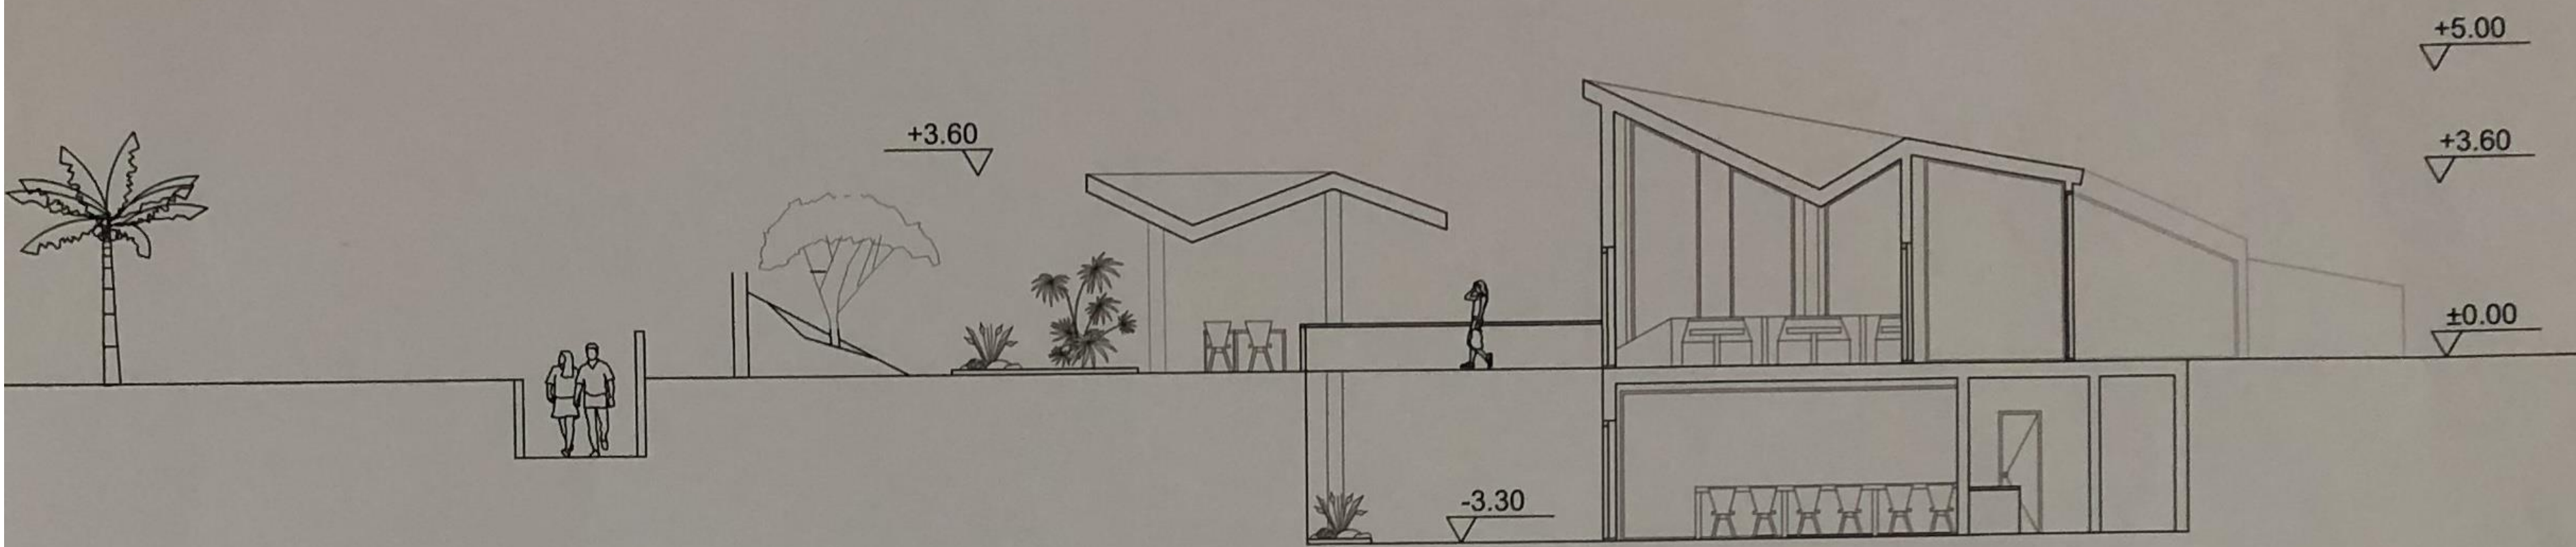


A-A SECTION SCALE:1/100

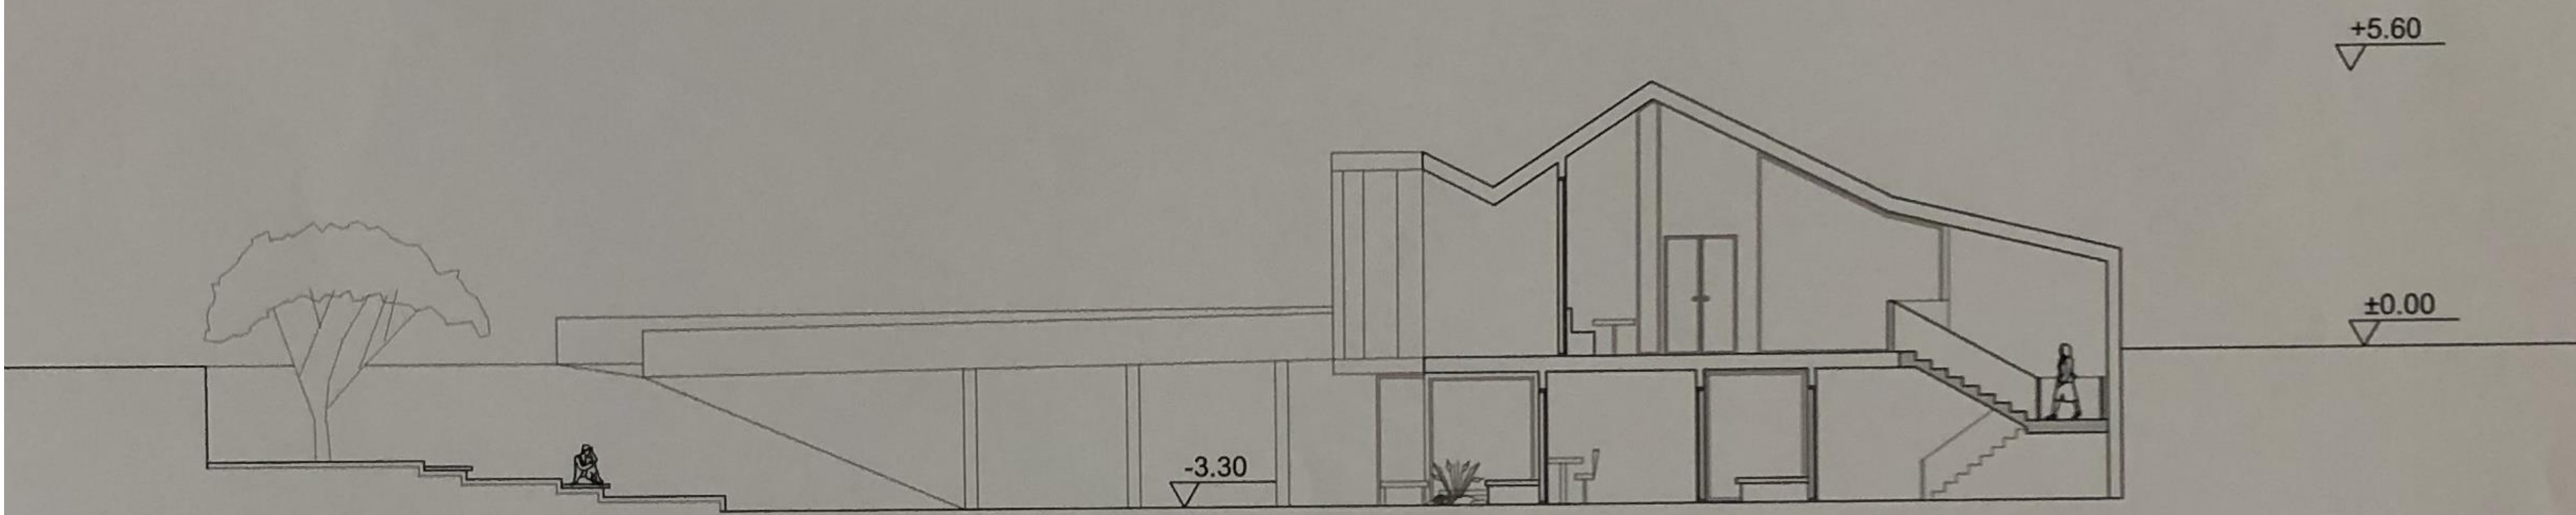


B-B SECTION SCALE:1/100



NEU 20-21 FALL SEMESTER FACULTY OF ARCHITECTURE

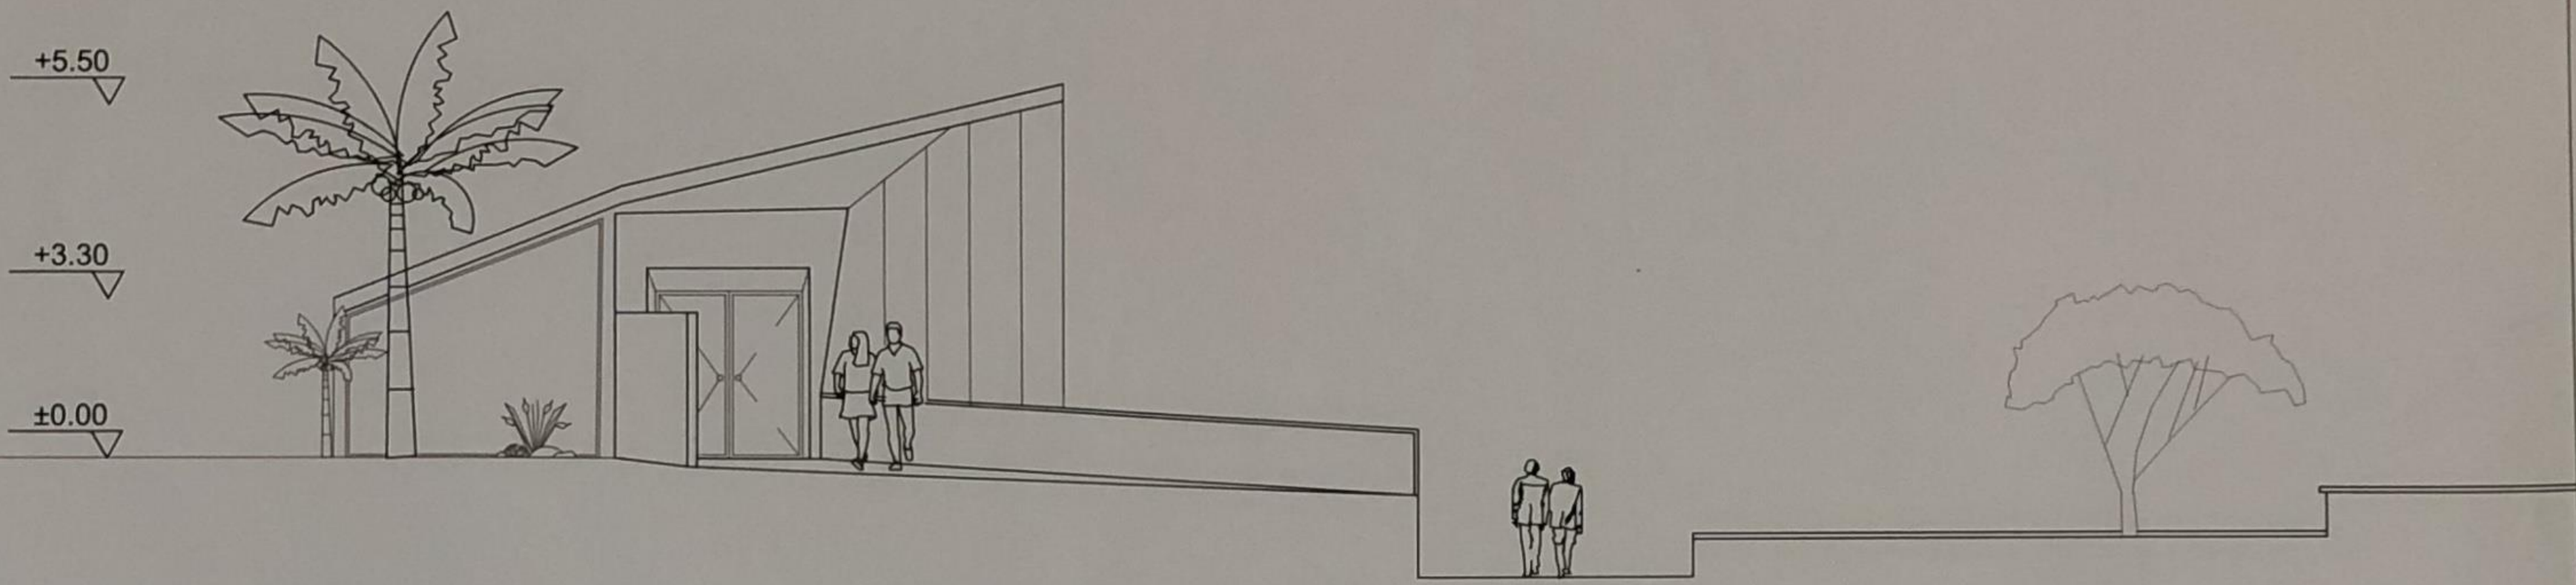

NORTH ELEVATION SCALE:1/100

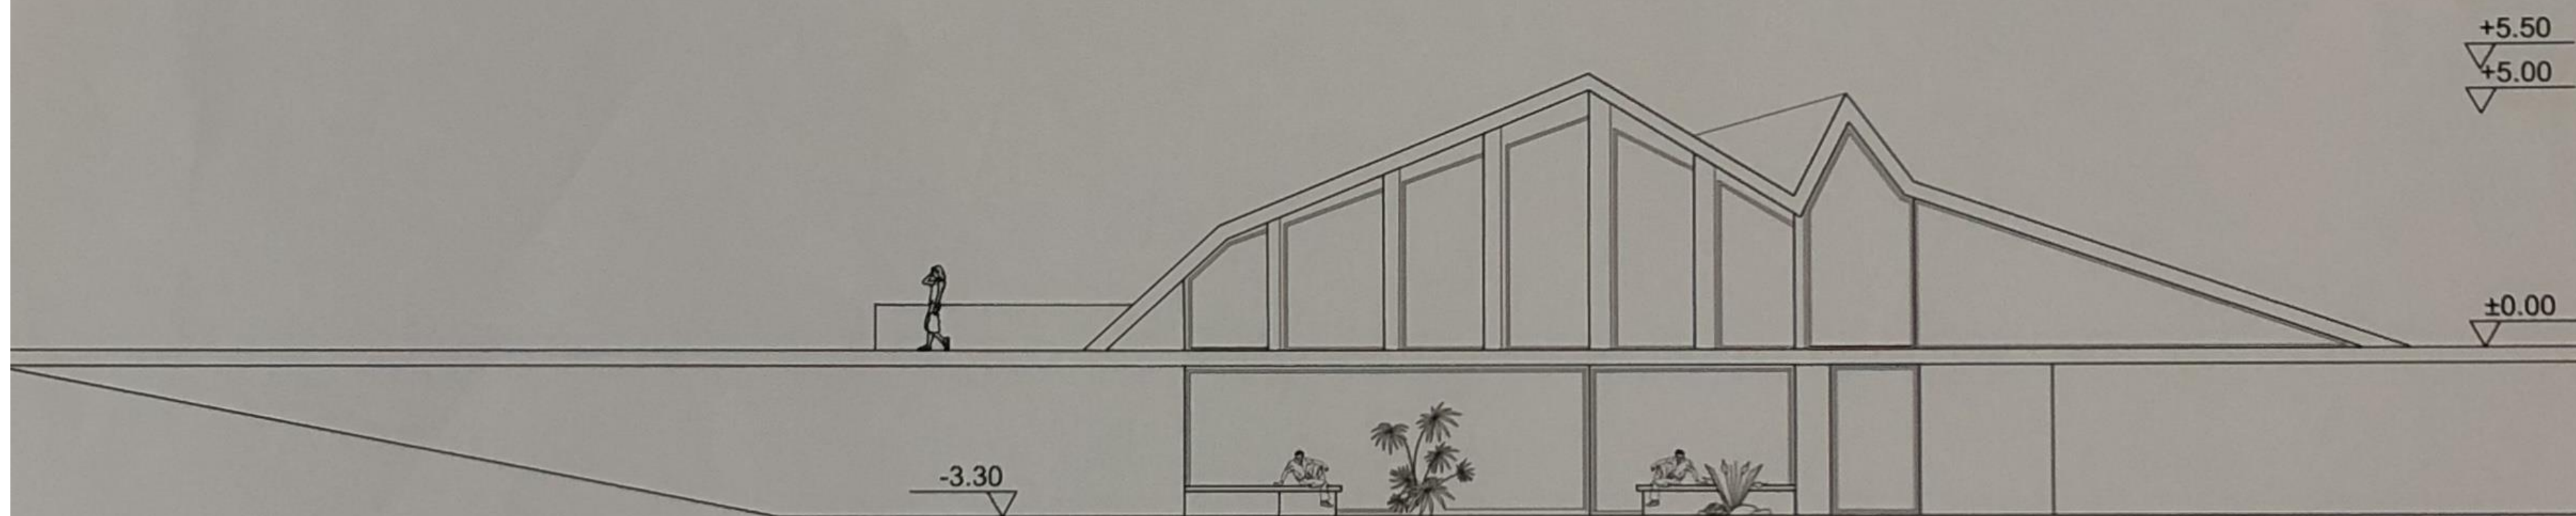

WEST ELEVATION SCALE:1/100

